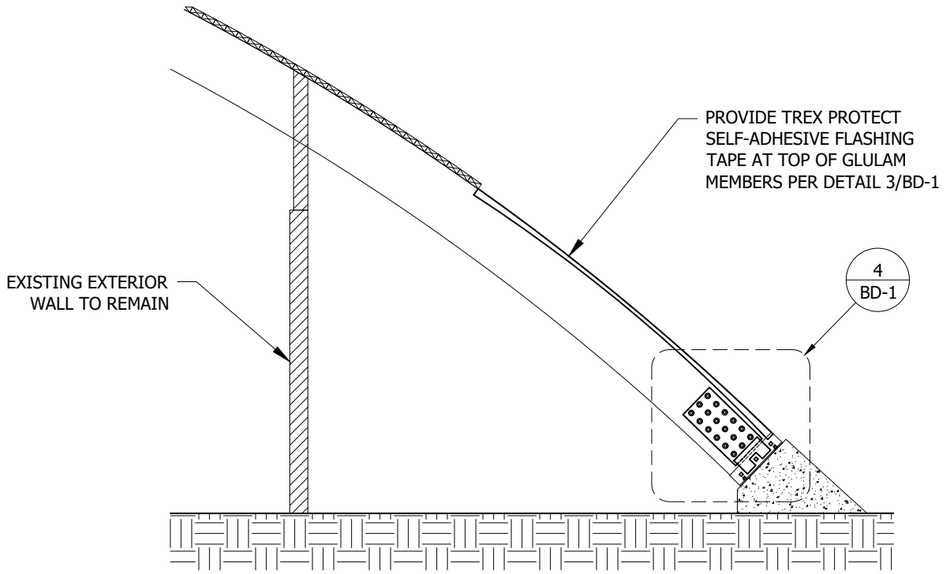

1 BD-1 ARCH ELEVATION - GYMNASIUM

SCALE: 3/16"=1'-0"

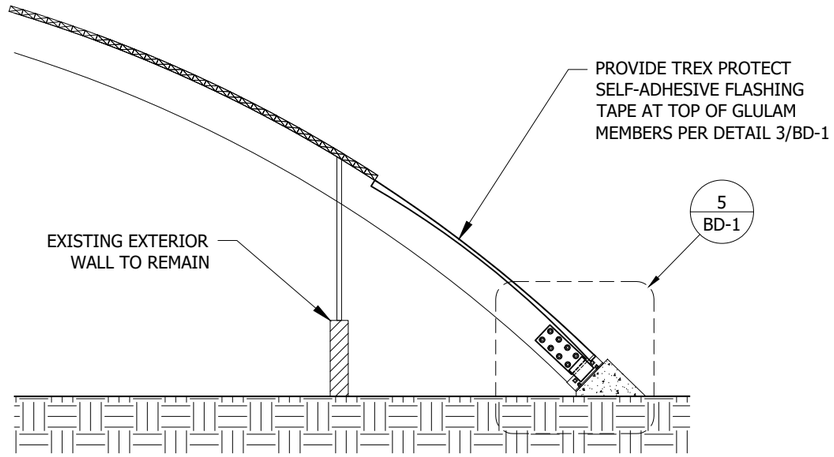

2 BD-1 ARCH ELEVATION - CAFETERIA

SCALE: 3/16"=1'-0"

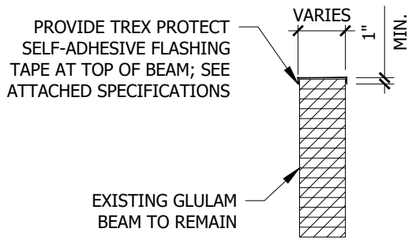

3 BD-1 FLASHING DETAIL

SCALE: 1/2"=1'-0"

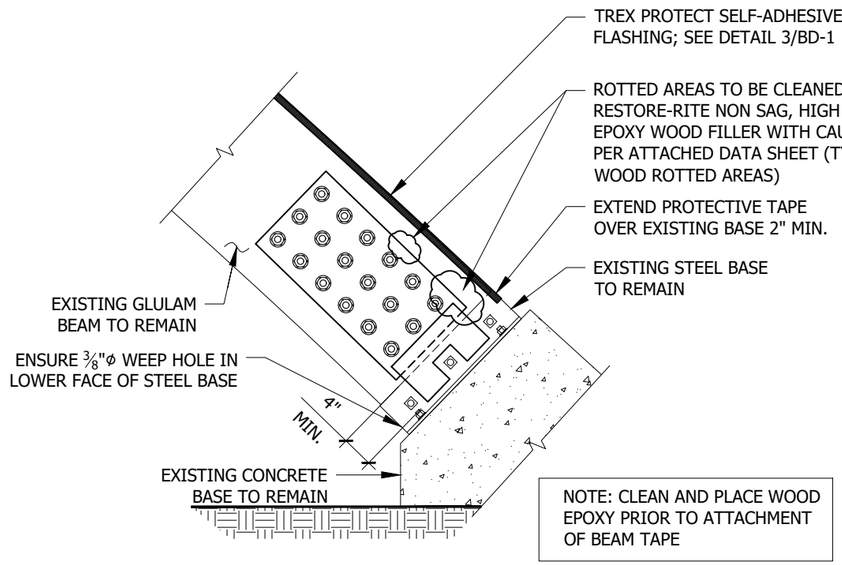

4 BD-1 CONNECTION DETAIL

SCALE: 1/2"=1'-0"

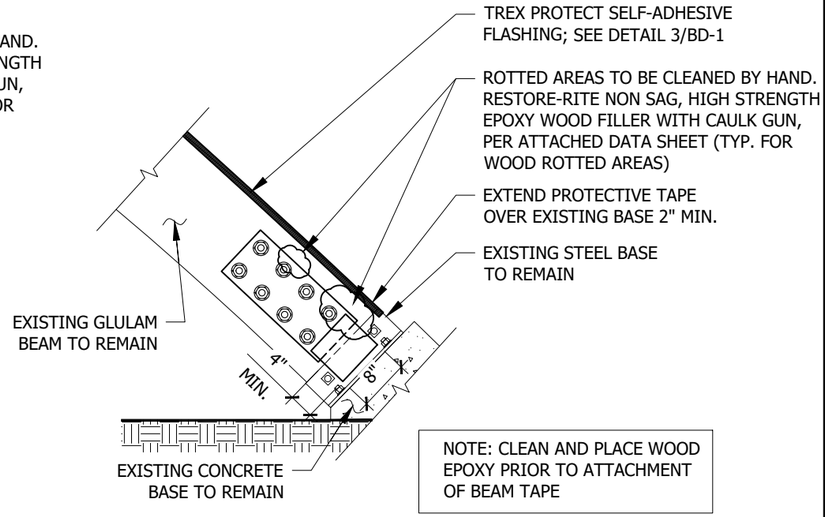

5 BD-1 CONNECTION DETAIL

SCALE: 1/2"=1'-0"

NORTH CAROLINA PROFESSIONAL SEAL 25950 ENGINEER EDWARD K MEDLOCK

Reviewed: EKM
Designed: EKM
Drawn: YJP
Checked: EKM
Scale: AS NOTED
Date: 04/04/24

53 Asheland Avenue,
Suite 101
Asheville, NC 28801
Phone: (828) 232-4448
Fax: (828) 232-5224
NC Cert. #C-3133

MEDLOCK & ASSOCIATES
ENGINEERING, PA
STRUCTURAL • CONSULTING • CONSTRUCTION ASSISTANCE

GLULAM REPAIR AND PROTECTION
BREVARD H.S. GYM & CAF. ASSESSMENT
609 N. COUNTRY CLUB ROAD
BREVARD NORTH CAROLINA

Project No: 758221

Sheet No.: BD-1
1 OF 1

Drawing Title: GLULAM BEAM SECTION AND DETAILS